Permit #F00019519-A

FilmL.A., Inc.
1201 W. 5th Street, Suite T-800
Los Angeles, CA 90017
t: (213)977-8600 - f: (213)977-8601
www.filmla.com

Summary Information

Permit No: F00019519-A **Type of Permit:** FILMING **Release Date:** 09/08/2009

Production Company ABC STUDIOS

Insured Company Name ABC STUDIOS
Contact Phone No. 1 818-460-7777
Contact Phone No. 2
Fax
Address 500 S BUENA VISTA ST
BURBANK, California 91521

Production Title CASTLE EPISODE 205 PO 1979

Type of Production TV Drama

Producer Howard Grigsby

Director John Terilski

1st AD Rich Sickler

Production Manager Joan Van Horn

FilmL.A. Coordinator Yulizza Ramirez

Location Manager Brad Bemis
Primary Phone Mobile - 310-991-0959
Secondary Phone

Location Assistant Dennis Morley
Primary Phone Mobile - 310-963-9400
Secondary Phone

Fees

Posting 300	$26.00
Posting 600	$52.00
Posting 900	$78.00
Notification Charge	$155.00
LA CITY LANE AND STREET CLOSURE FEE	$312.00
FILMLA FILM PERMIT RIDER FEE	$100.00

Total Permit Fee $723.00

Number of Locations 1

NOT A PERMIT

Permit #F00019519-A

FilmL.A., Inc.
1201 W. 5th Street, Suite T-800
Los Angeles, CA 90017
t: (213)977-8600 - f: (213)977-8601
www.filmla.com

Summary Information — Location

Permit Number F00019519-A
Production Company ABC STUDIOS
Insured Company ABC STUDIOS
Production Title CASTLE EPISODE 205 PO 1979

Location Manager Brad Bemis
Primary Phone Mobile - 310-991-0959
Secondary Phone

Location Address 5533 Hollywood Blvd, Los Angeles, CA, 90028

Location Names

Location Type Vacant Building

Location Description

Film Dates 9/9/2009 - 9/9/2009 06:00 - 22:00

Open or Closed to the Public Closed

Generic Conditions
Community Survey Obtained
Equipment vehicles may park on one side of street
Must Maintain 5' Clearance on Sidewalks/Walkways
No Cast and Crew parking on areas streets.
Number of uniformed officers listed on the permit is a minimum requirement. Permittee remains responsible for deploying a sufficient number of uniformed officers to provide traffic and crowd control to ensure the safety of the film crew and the public.
Uniformed officers shall have a copy of the film permit in their possession and are required to confirm that all traffic control signage devices are in place.

Please see attached documents
Garfield Pl @ Hollywood(Closure).pdf
1 Hollywood & Garfield (Curb Lane).pdf

Equipment on Location

Type	Quantity
5 or 10 ton trucks	4
Cast/Crew vehicles	70
Condors	1
Cranes	1
Cube Trucks	4
Generator	1
Motor Homes	3
Picture vehicles	2
Portable restrooms	1
Semi Trucks	2
Stakebed Trucks	3
Vans	4

Personnel on Location

Type	Quantity
Cast	5
Crew	70
Extras	5

Filming Activities Drive by; Drive ups & away; Equipment on sidewalk, in curb lane & across street; Interior and exterior dialogue; Wetdown; Removing a Stop sign at Hollywood Bl. & Garfield Pl.;

Jurisdiction **Political:** Los Angeles City - Council District 04 **Police:** Los Angeles Police Department **Fire:** Los Angeles City

Location Notes

Coordinator Note RIDER A RELEASES LOCATION.

Parking **Base Camp** **Crew Parking**

NOT A PERMIT

FilmL.A., Inc.
1201 W. 5th Street, Suite T-800
Los Angeles, CA 90017
t: (213)977-8600 - f: (213)977-8601
www.filmla.com

Summary Information — Location

Permit Number F00019519-A
Production Company ABC STUDIOS
Insured Company ABC STUDIOS
Production Title CASTLE EPISODE 205 PO 1979

Location Manager Brad Bemis
Primary Phone Mobile - 310-991-0959
Secondary Phone

	Location Type : To Be Determined Street :	Location Type : To Be Determined Street :
Posting "No Parking" signs	N/S Hollywood Blvd, Garfield Pl - west 100'	
Approximate Footage	0 - 300	**Log Number** 09-1003209
Date(s)	9/9/2009 to 9/9/2009	**Time(s)** 06:00 to 22:00
Posting "No Parking" signs	N/S Hollywood Blvd, Garfield Pl - Western Ave	
Approximate Footage	601 - 900	**Log Number** 09-1003209
Date(s)	9/9/2009 to 9/9/2009	**Time(s)** 06:00 to 22:00
Posting "No Parking" signs	B/S Garfield Pl, Hollywood Blvd - north 200'	
Approximate Footage	301 - 600	**Log Number** 09-1003209
Date(s)	9/9/2009 to 9/9/2009	**Time(s)** 06:00 to 22:00
Lane / Full Closure	N/S curblane Hollywood Blvd, Garfield Pl - Western Ave	
Approximate Footage	0 - 300	
Date(s)	9/9/2009 to 9/9/2009	**Time(s)** 06:00 to 22:00
Lane / Full Closure	Hard full closure of Garfield Pl, Hollywood Blvd - north 200'	
Approximate Footage	0 - 300	
Date(s)	9/9/2009 to 9/9/2009	**Time(s)** 06:00 to 22:00
Lane / Full Closure	Soft full closure of Garfield Pl, Hollywood Blvd - Franklin Ave	
Approximate Footage	0 - 300	
Date(s)	9/9/2009 to 9/9/2009	**Time(s)** 06:00 to 22:00

NOT A PERMIT

Permit #F00019519-A

DRAWING
NOT TO SCALE

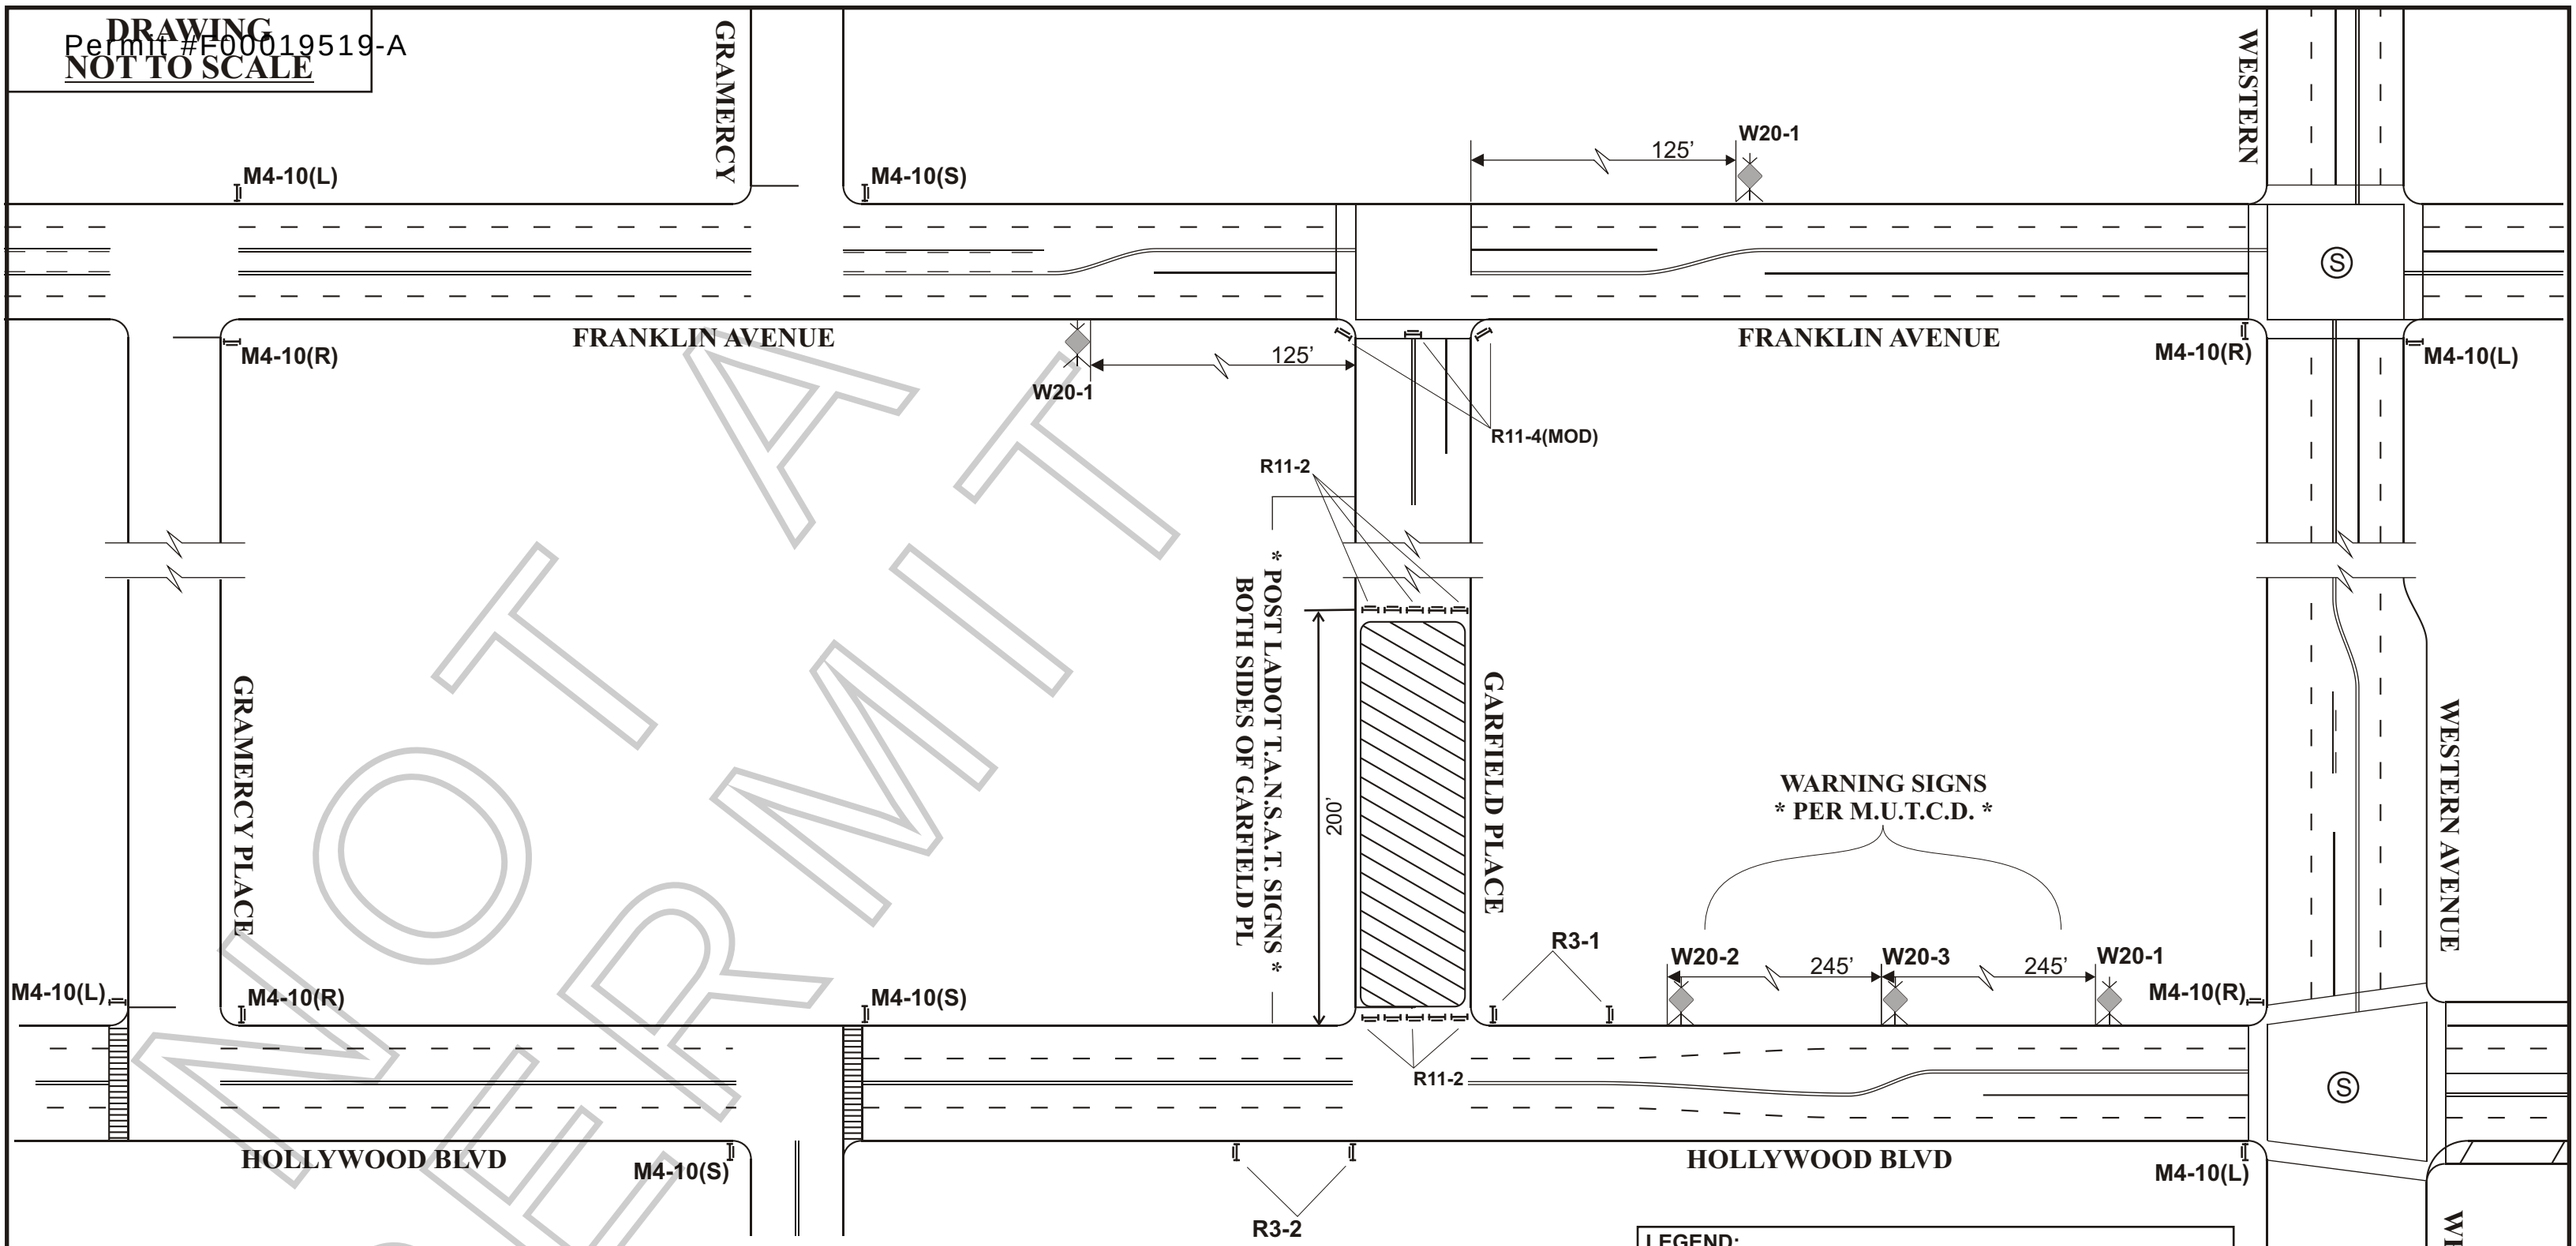

NOT A PERMIT

1. **DATE/TIME**: 09/09/2009 (WEDNESDAY) FROM 06:00 HOURS TO 22:00 HOURS
2. ALL SIGNING, STRIPING, AND TRAFFIC CONTROL DEVICES SHALL CONFORM TO THE (CURRENT) STATE OF CALIFORNIA DEPARTMENT OF TRANSPORTATION (CALTRANS) STANDARD PLANS AND STANDARD SPECIFICATIONS, CALIFORNIA MUTCD, AND ANY ADDENDUMS THERETO, AND AS SHOWN ON THESE PLANS, SYMBOLS AND ABBREVIATIONS USED ARE SHOWN ON CALTRANS STANDARD PLANS A10A&B, A20A-D, AND A24A-E.
3. THERE WILL BE NO INTERFERENCE WITH TRAFFIC SIGNALS OR CROSSWALKS
4. CONES WILL BE 28" MINIMUM HEIGHT AND HAVE REFLECTORIZED SLEEVES FOR NIGHT WORK.
5. POLICE WILL DIRECT TRAFFIC IF NECESSARY.

LEGEND:

WORK AREA CLOSURE	TYPE I BARRICADE W/SIGN
CONE PATTERN / DELINEATION	CONSTRUCTION WARNING SIGN

ROAD CLOSED AHEAD W20-3	W21-1A	END DETOUR M4-8A	DETOUR / DETOUR M4-10(R)/(L)	DETOUR M4-10(S)	N W E S
ROAD CLOSED R11-2	DETOUR AHEAD W20-2	ROAD CLOSED TO THRU TRAFFIC LOCAL TRAFFIC ONLY R11-4(MOD)	R3-2	R3-1	

RIGHT OF WAY INC

150 E. ARROW HWY., SAN DIMAS, CA 91773
PH: (626) 930-9292 - FAX: (626) 930-9220
CA LIC #792675
PLANS DRAWN BY: MATT COUMANS
TRAFFIC CONTROL PLANS ARE DRAWN PER MUTCD & 2009 WATCH MANUAL

TRAFFIC CONTROL FOR:

CASTLE

PMT #F19519

PROJECT LOCATION:

GARFIELD PLACE
FROM
HOLLYWOOD BLVD FRANKLIN AVE
CITY OF LOS ANGELES, CA

LOCATION CONTACT:

P.P.S. / CHRIS AGNEW
PHONE: (323) 465-9179

FILM LA CONTACT:

YULIZZA RAMIREZ

Permit #F00019519-A

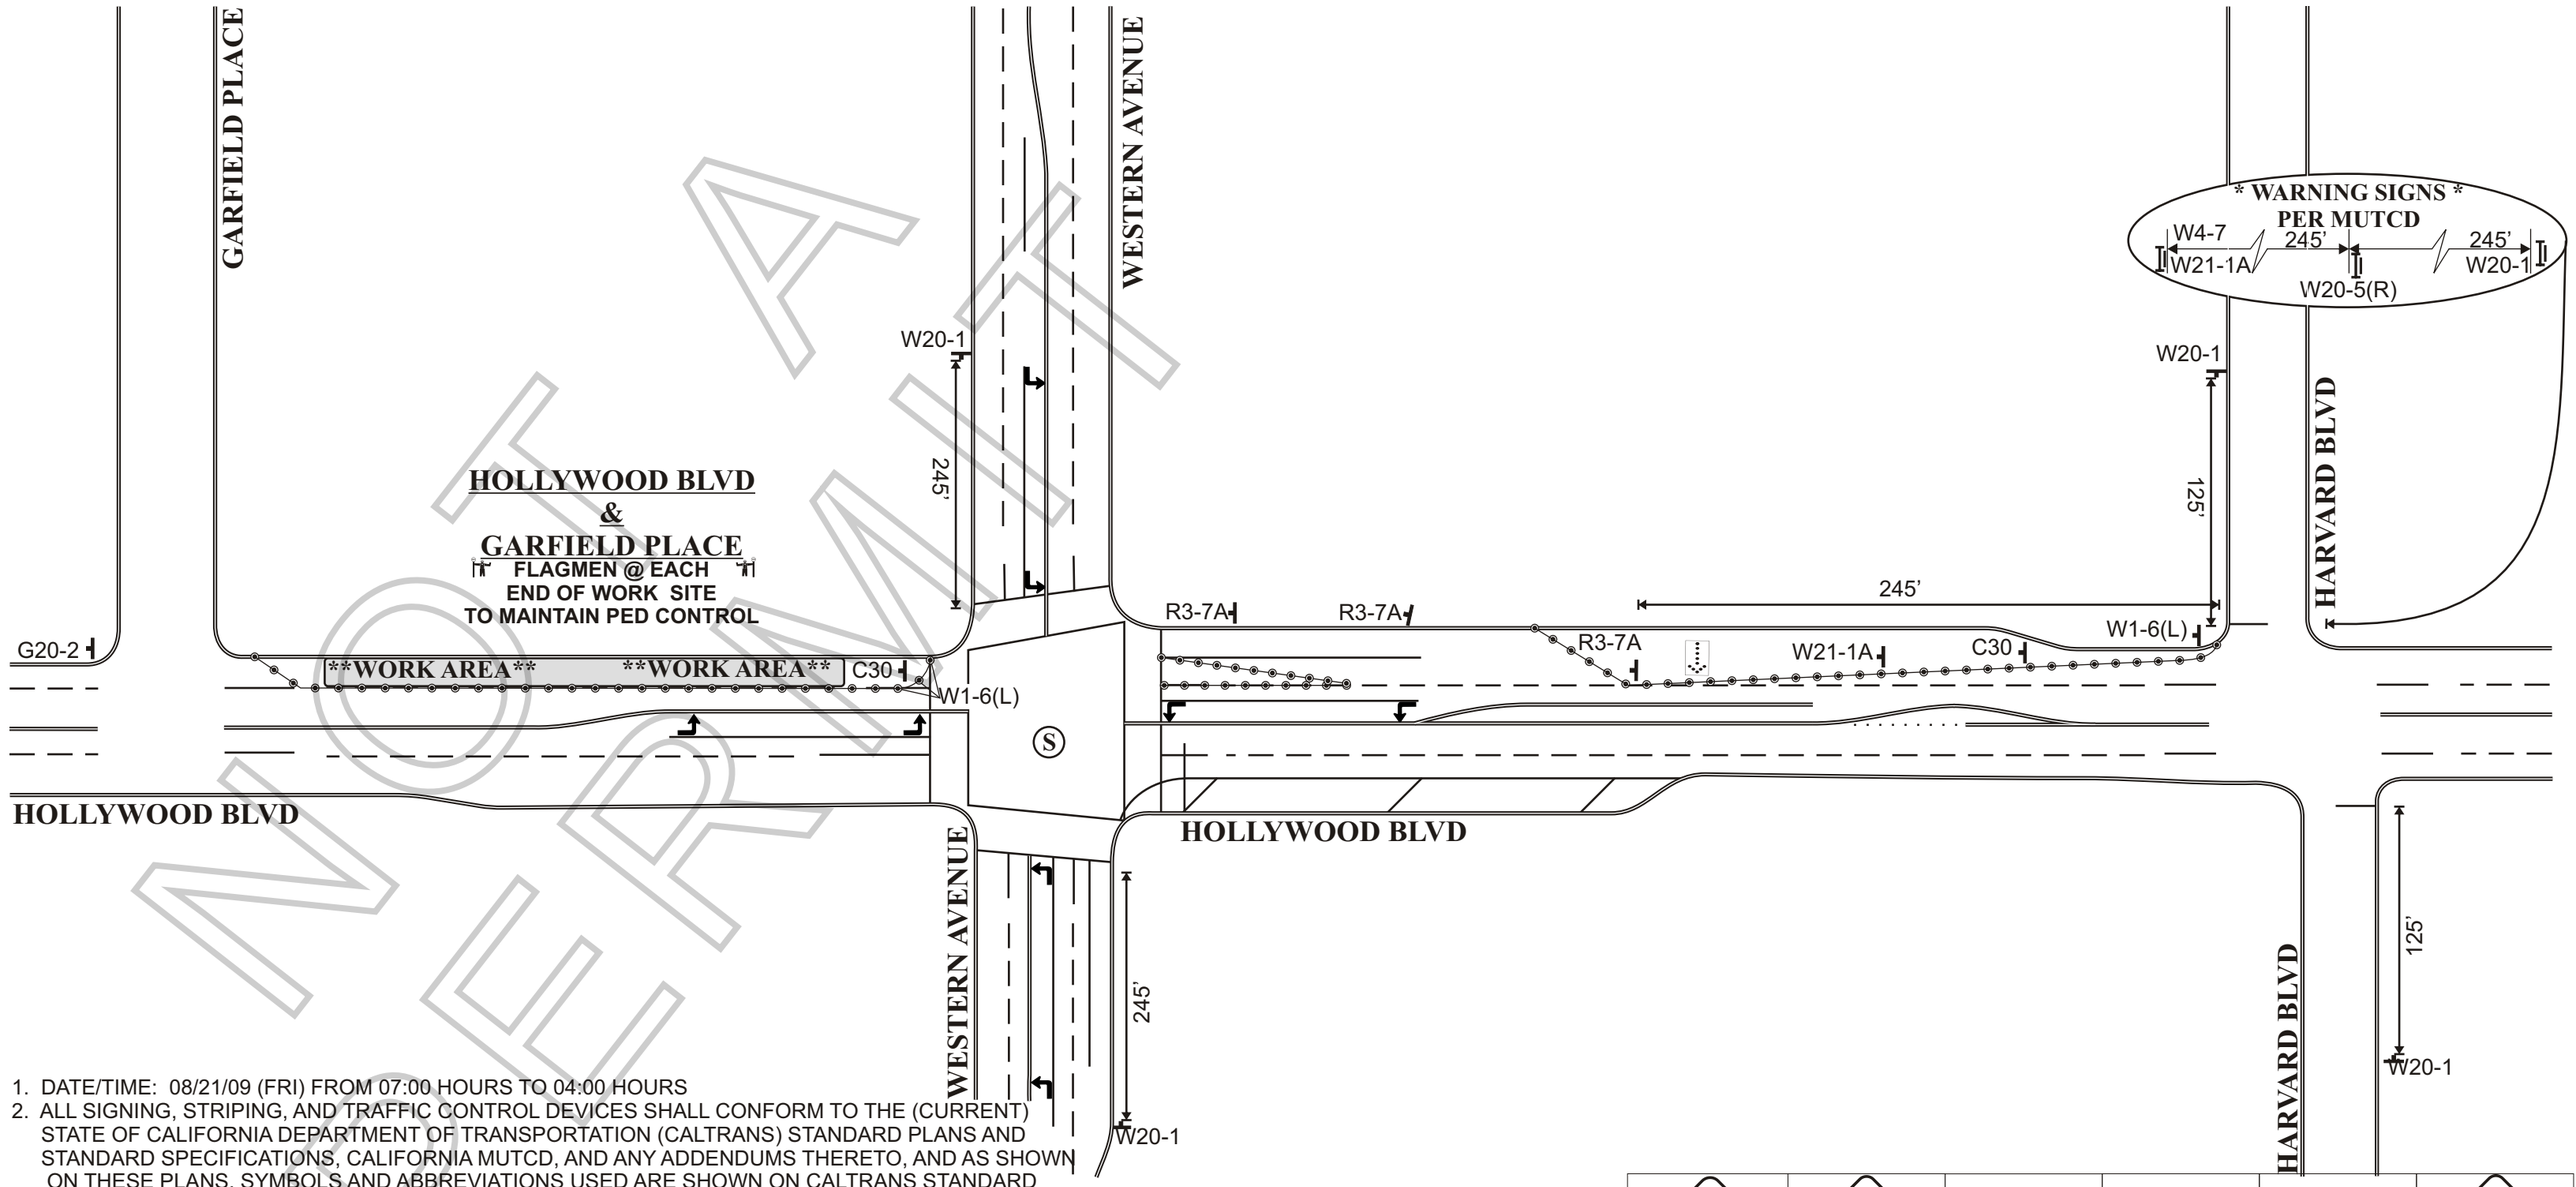

1. DATE/TIME: 08/21/09 (FRI) FROM 07:00 HOURS TO 04:00 HOURS
2. ALL SIGNING, STRIPING, AND TRAFFIC CONTROL DEVICES SHALL CONFORM TO THE (CURRENT) STATE OF CALIFORNIA DEPARTMENT OF TRANSPORTATION (CALTRANS) STANDARD PLANS AND STANDARD SPECIFICATIONS, CALIFORNIA MUTCD, AND ANY ADDENDUMS THERETO, AND AS SHOWN ON THESE PLANS, SYMBOLS AND ABBREVIATIONS USED ARE SHOWN ON CALTRANS STANDARD PLANS A10A&B, A20A-D, AND A24A-E.
3. THERE WILL BE NO INTERFERENCE WITH TRAFFIC SIGNALS OR CROSSWALKS
4. CONES WILL BE 28" MINIMUM HEIGHT AND HAVE REFLECTORIZED SLEEVES FOR NIGHT WORK.
5. POLICE WILL DIRECT TRAFFIC IF NECESSARY.

RIGHT OF WAY INC	TRAFFIC CONTROL FOR:	PROJECT LOCATION:	LOCATION CONTACT:
150 E. ARROW HWY., SAN DIMAS, CA 91773 PH: (626) 930-9292 - FAX: (626) 930-9220 CA LIC #792675 PLANS DRAWN BY: TIM COUMANS TRAFFIC CONTROL PLANS ARE DRAWN PER MUTCD & 2009 WATCH MANUAL	CASTLE PMT #F19246	NORTH HOLLYWOOD BLVD/ GARFIELD PLACE CITY OF LOS ANGELES, CA	P.P.S. / CHRIS AGNEW PHN: (323) 465-9179 FILM LA CONTACT: HANS GROSZKRUGER

W12-1	W4-7 THRU TRAFFIC MERGE LEFT	ARROWBOARD	WARNING SIGNS	TYPE I BARR.	W20-4 SINGLE LANE AHEAD
W20-1 ROAD WORK AHEAD	W20-5 RIGHT LANE CLOSED AHEAD	C30 LANE CLOSED	W1-6 (RT. LT) CONE MOUNTED	W21-1A	R3-7A RIGHT LANE MUST TURN RIGHT

NOT A PERMIT